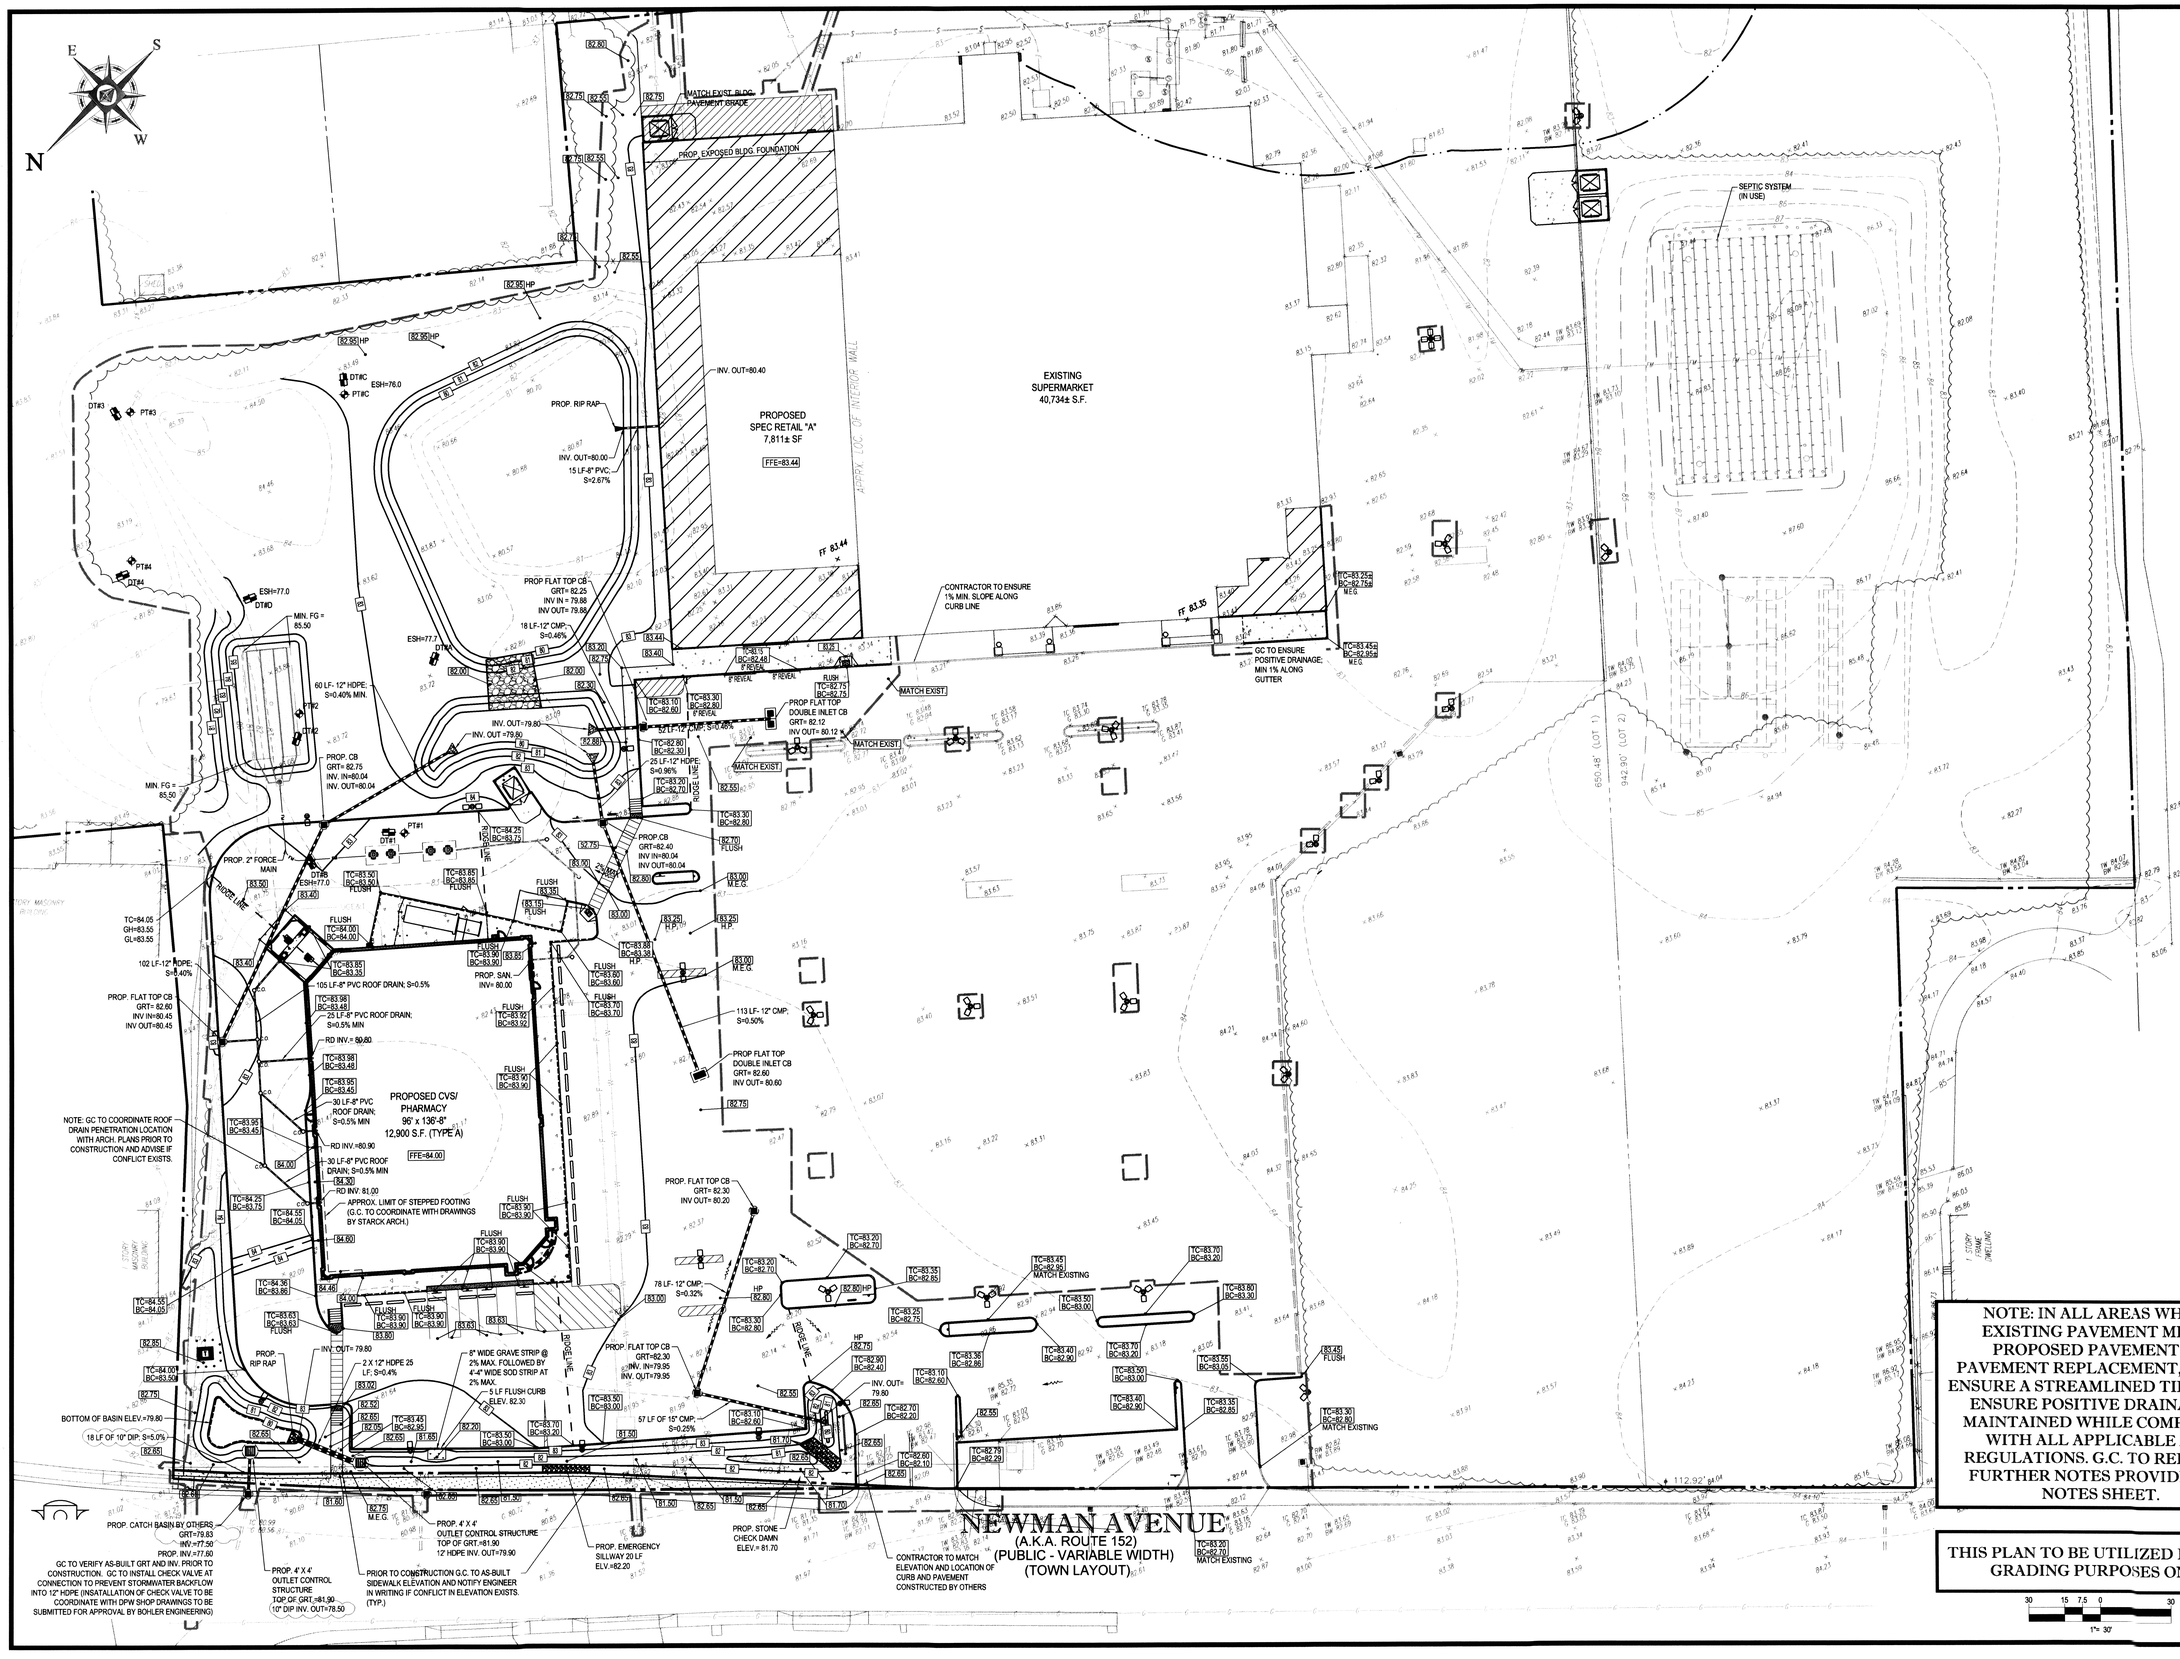


NOTE: GC TO COORDINATE ROOF DRAIN PENETRATION LOCATION WITH ARCH. PLANS PRIOR TO CONSTRUCTION AND ADVISE IF CONFLICT EXISTS.

NOTE: IN ALL AREAS WHERE EXISTING PAVEMENT MEETS PROPOSED PAVEMENT OR PAVEMENT REPLACEMENT, G.C. TO ENSURE A STREAMLINED TIE-IN AND ENSURE POSITIVE DRAINAGE IS MAINTAINED WHILE COMPLYING WITH ALL APPLICABLE ADA REGULATIONS. G.C. TO REFER TO FURTHER NOTES PROVIDED ON NOTES SHEET.

THIS PLAN TO BE UTILIZED FOR SITE GRADING PURPOSES ONLY


BOHLER ENGINEERING

CIVIL & CONSULTING ENGINEERS
SURVEYORS
PROJECT MANAGERS
ENVIRONMENTAL CONSULTANTS
LANDSCAPE ARCHITECTS

CORPORATE OFFICE:
◆ WARREN, NJ
OFFICES
◆ SOUTHBOROUGH, MA
◆ BOISE, ID
◆ TOWSON, MD
◆ ALBANY, NY
◆ ALBUQUERQUE, NM
◆ CENTER VALLEY, PA
◆ CHALFONT, PA
◆ PHILADELPHIA, PA
◆ STERLING, VA
◆ WARRINGTON, PA
◆ WASHINGTON CROSSING, PA
◆ TAMPA, FL



THE HYPERLINKS SERVER AND CONTENT OF THIRD PLAN SET PROVIDED AT ANY SALE OF STORE OR DISCLOSURE SHOULD TRIGGER WRITTEN AUTHORIZATION FROM BOHLER ENGINEERING. ANY UNAUTHORIZED USE OF THESE PLANS AND DOCUMENTS WITHOUT THE WRITTEN PERMISSION OF BOHLER ENGINEERING SHALL BE AT THE USER'S SOLE RISK AND WITHOUT LIABILITY TO BOHLER ENGINEERING


## REVISIONS

| REV | DATE | COMMENT | BY |
|---|---|---|---|
| 1 | 05/17/11 | REVISED PER ZBA COMMENTS | SJL |
| 2 | 06/28/11 | REVISED PER DPW COMMENTS | DML |
| 3 | 08/17/11 | PER TRAFFIC COMMENTS | GJS |
| 4 | 09/09/11 | REVISED PER UTILITY UPDATE | GJS/ SJL |
| 5 | 10/19/11 | REVISED PER DRAINAGE FIELD CHANGE | GJS |
| 6 | | | |
| 7 | | | |
| 8 | | | |
| 9 | | | |

THE FOLLOWING STATES REQUIRE NOTIFICATION BY EXCAVATORS, DESIGNERS, OR ANY PERSON PREPARING TO DISTURB THE EARTH'S SURFACE ANYWHERE IN THE STATE.
(MA, ME, NH, RI, VT 1-888-344-7233)
(CT 1-800-922-4455)
(NY 1-800 962-7962)

PERMIT SET

| | |
|---|---|
| PROJECT No.: | W081806 |
| DRAWN BY: | SJL |
| CHECKED BY: | JGS/MBM |
| DATE: | 09/01/10 |
| SCALE: | AS NOTED |
| CAD I.D.: | W081806ss5_no Retail B |

PROJECT:
SITE DEVELOPMENT PLANS
FOR
***MARK INVESTMENTS***

MAP 29, LOTS 1 & 2
1475 NEWMAN AVENUE
TOWN OF SEEKONK
BRISTOL COUNTY
MASSACHUSETTS


BOHLER ENGINEERING
352 TURNPIKE ROAD
SOUTHBOROUGH, MA 01772
Phone: (508) 480-9900
Fax: (508) 480-9080
www.BohlerEngineering.com

W.D. GOEBEL
PROFESSIONAL ENGINEER
MASSACHUSETTS LICENSE No. 42644
RHODE ISLAND LICENSE No. 7266
CONNECTICUT LICENSE No. 21854
NEW HAMPSHIRE LICENSE No. 10280
MAINE LICENSE No. 9490
NEW YORK LICENSE No. 071284-1


SHEET TITLE: 69-725
GRADING & DRAINAGE PLAN

SHEET NUMBER:
6
OF 15

REVISION 5 - 10/19/11


P:\08 Plans, Documents\W081806\CIVIL\DWG\Site set - without Retail B.dwg, dk.Grad, 4:12:52:10, 10/19/11 4:04, epeterson, /Xerox5135 (2).ps3, User\dk4, 1:1