Plans

Issued for: **The Massachusetts Electric Company**

Date Issued: March 14, 2002

Latest Issue: March 14, 2002

Index

No.	Drawing Title	Latest Issue
	Cover Sheet	03-14-02
1	Alignment Plan	03-14-02
2	General Notes and Details	03-14-02

Leavitt Street 13.2 kV Distribution Supply Line

Seekonk, Massachusetts

Locus Map ↑ North

Scale: 1"=2000'

VHB

Vanasse Hangen Brustlin, Inc.

Transportation
Land Development
Environmental Services

530 Broadway
Providence, Rhode Island 02909
401 272 8100 • FAX 401 273 9694

Applicant:

Massachusetts Electric Company
87 West Street
Attleboro, Massachusetts 02703

69-491

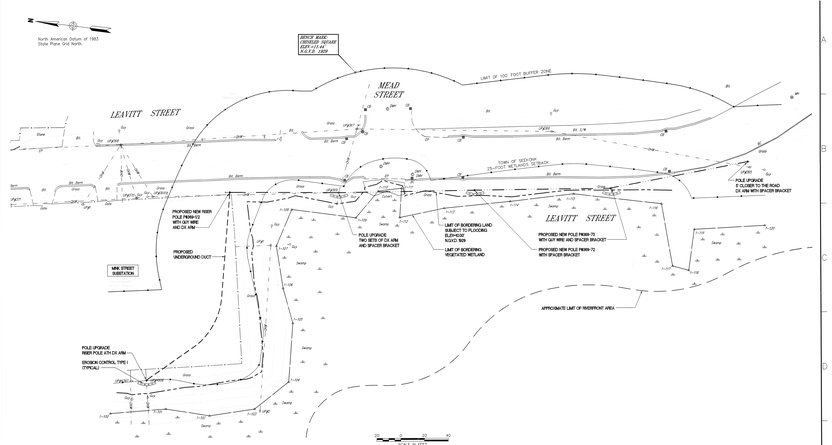

ALIGNMENT PLAN

Massachusetts Electric
A National Grid Company

LEAVITT STREET 13.2 kV DISTRIBUTION SUPPLY LINE

SEEKONK, MASSACHUSETTS

REVISIONS

NO.	DATE	DESCRIPTION	BY	APPD.	APPD.

PROJ. NO.
FEATURE

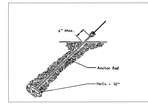

Screw Anchors N.T.S.

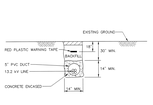

Trench Detail N.T.S.

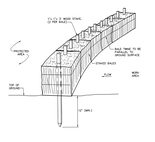

Erosion Control Type I - Haybales N.T.S.

DETAIL PLAN

Massachusetts Electric
A National Grid Company

LEAVITT STREET 13.2 kV DISTRIBUTION SUPPLY LINE

SEEKONK, MASSACHUSETTS

REVISIONS

NO.	DATE	DESCRIPTION	BY	APPD.	APPD.

PROJ. NO.
FEATURE

SCALE: AS NOTED DATE: 03-14-02 BY: MT