s (LB) zone and is shown
site is located within the
d Wellhead protection area

available utility record
proximately, only. There
hown hereon. The contractor
s & Dig Safe prior to
or guarantee the location

n sea level datum(1929 NVD).

Sanford Ecological Services, Inc.,

REFERENCES:

BOOK	PAGE	BOOK	PAGE
6484	54	990	330
5921	193	4802	237
1507	873	1107	414
6483	343	4615	27
1623	1085	1568	811
3217	92		

PLAN – Book 88 PG 48
PLAN – Book 88 PG 49
PLAN – Book 299 PG 31
LLC PLAN# 16963B

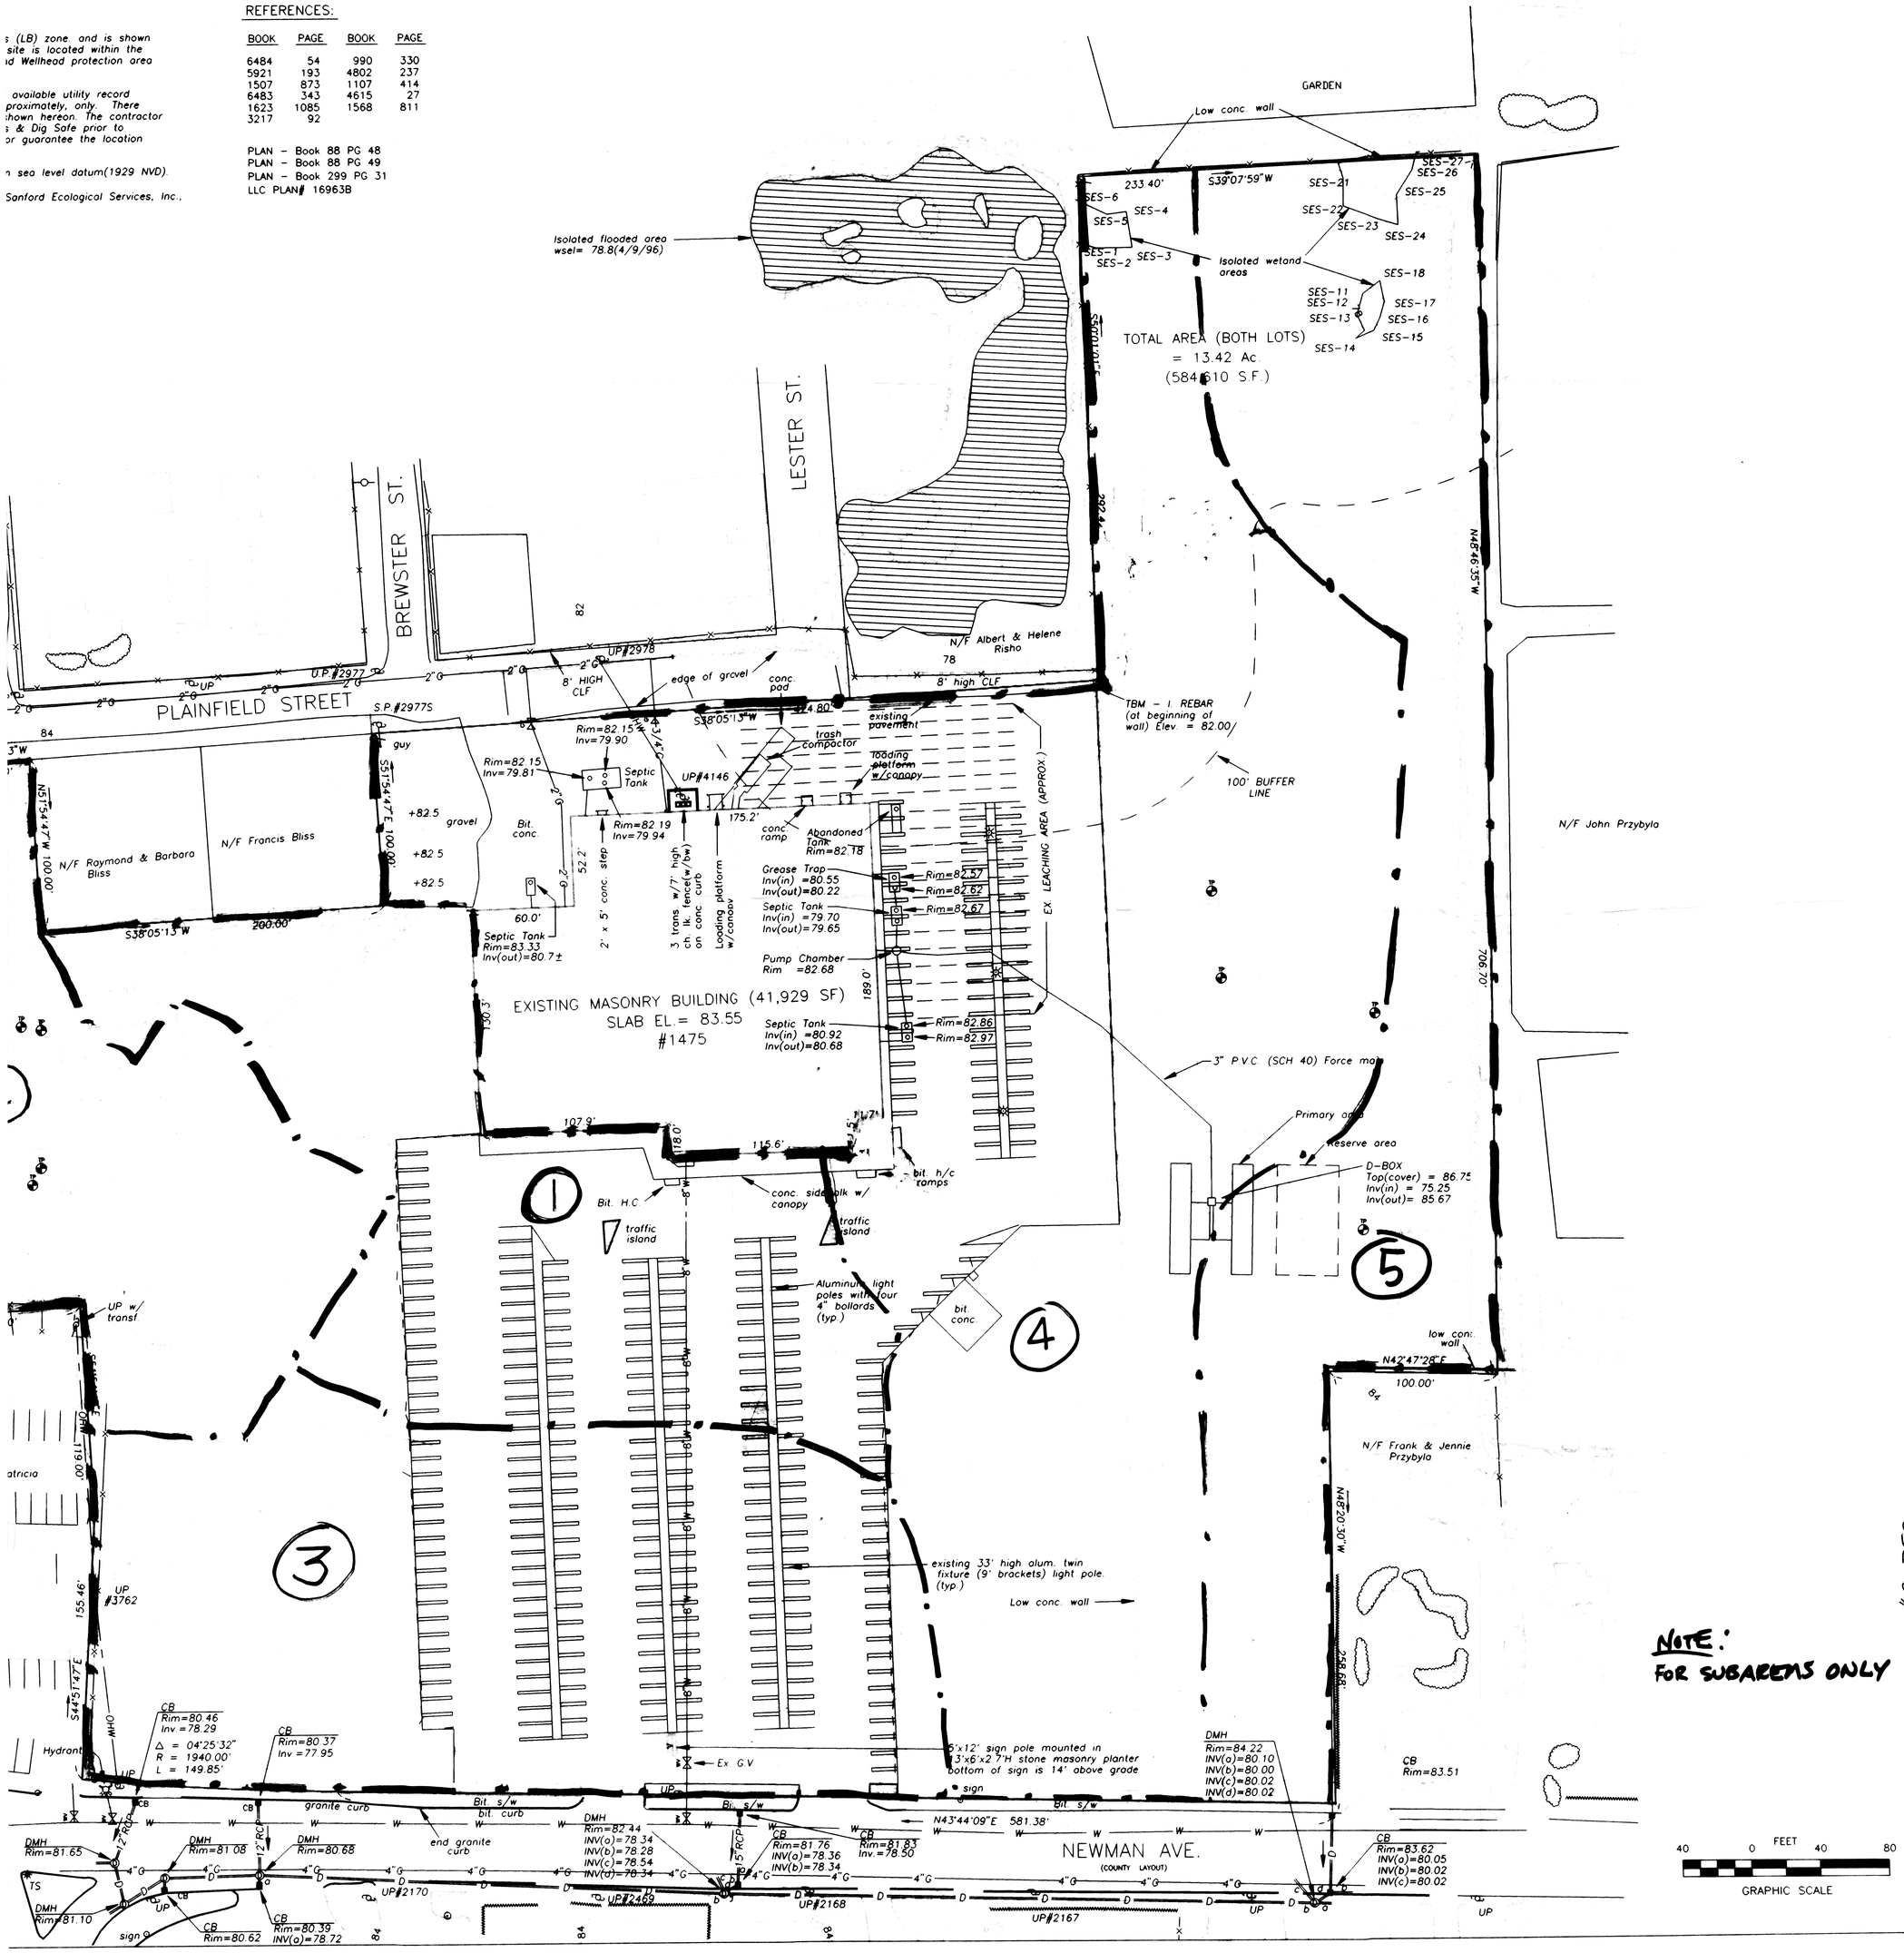

NOTE:
FOR SUBAREAS ONLY

69-353

NO.	DATE	DESCRIPTION	BY

PREPARED BY:
BRUCE SALUK & ASSOC., INC.
CIVIL ENGINEERS & LAND SURVEYORS
576 BOSTON POST ROAD
MARLBOROUGH, MA 01752
SCALE: 1" = 40'

PREPARED FOR:
RO-JACK'S FOOD STORES
800 SOUTH MAIN STREET
MANSFIELD, MA 02048
DATE: MAY 27, 1996

- EXIST'G CONDITIONS SUBAREAS -
EXISTING

#1475 NEWMAN AVENUE
SEEKONK, MA

EX.